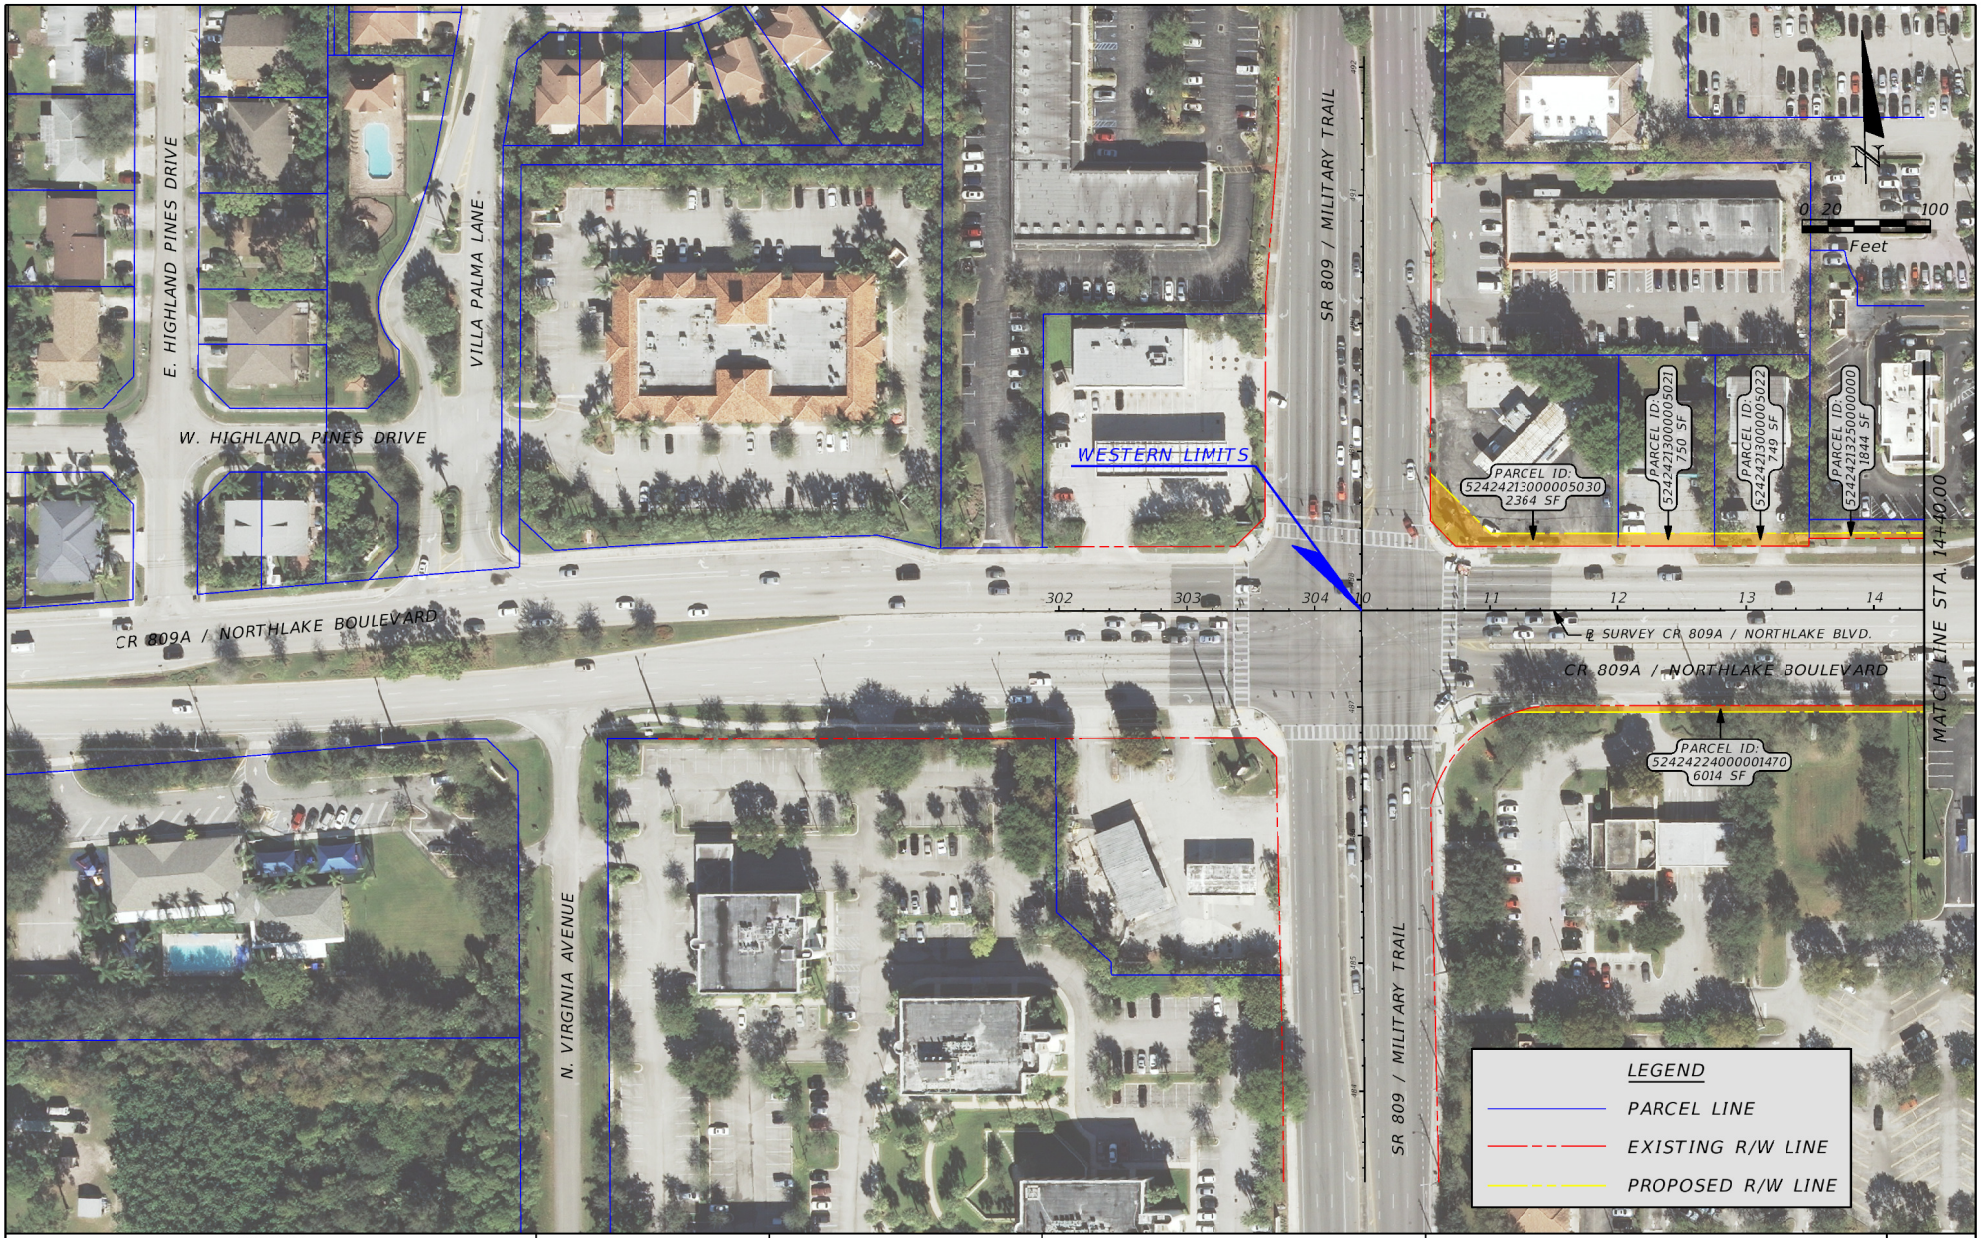

REVISIONS	
DATE	DESCRIPTION

FDOT

Stanley Consultants INC.
1641 Worthington Road, Suite 400
West Palm Beach, FL 33409
Certificate of Authorization No. 1978
www.stanleygroup.com

STATE OF FLORIDA
DEPARTMENT OF TRANSPORTATION

ROAD NO.	COUNTY	FINANCIAL PROJECT ID
SR 9	PALM BEACH	435803-1-22-02

R/W EXHIBITS
BUILD ALTERNATIVE 2 - DIVERGING DIAMOND

SHEET NO.
ALT 2-1

7537 10/13/2016 2:13:49 PM Y:\25971\CADD\43580312202\roadway\ROW Mapping\ALT_2_Deverging_Diamond\PLANRW01_Alt_2.dgn

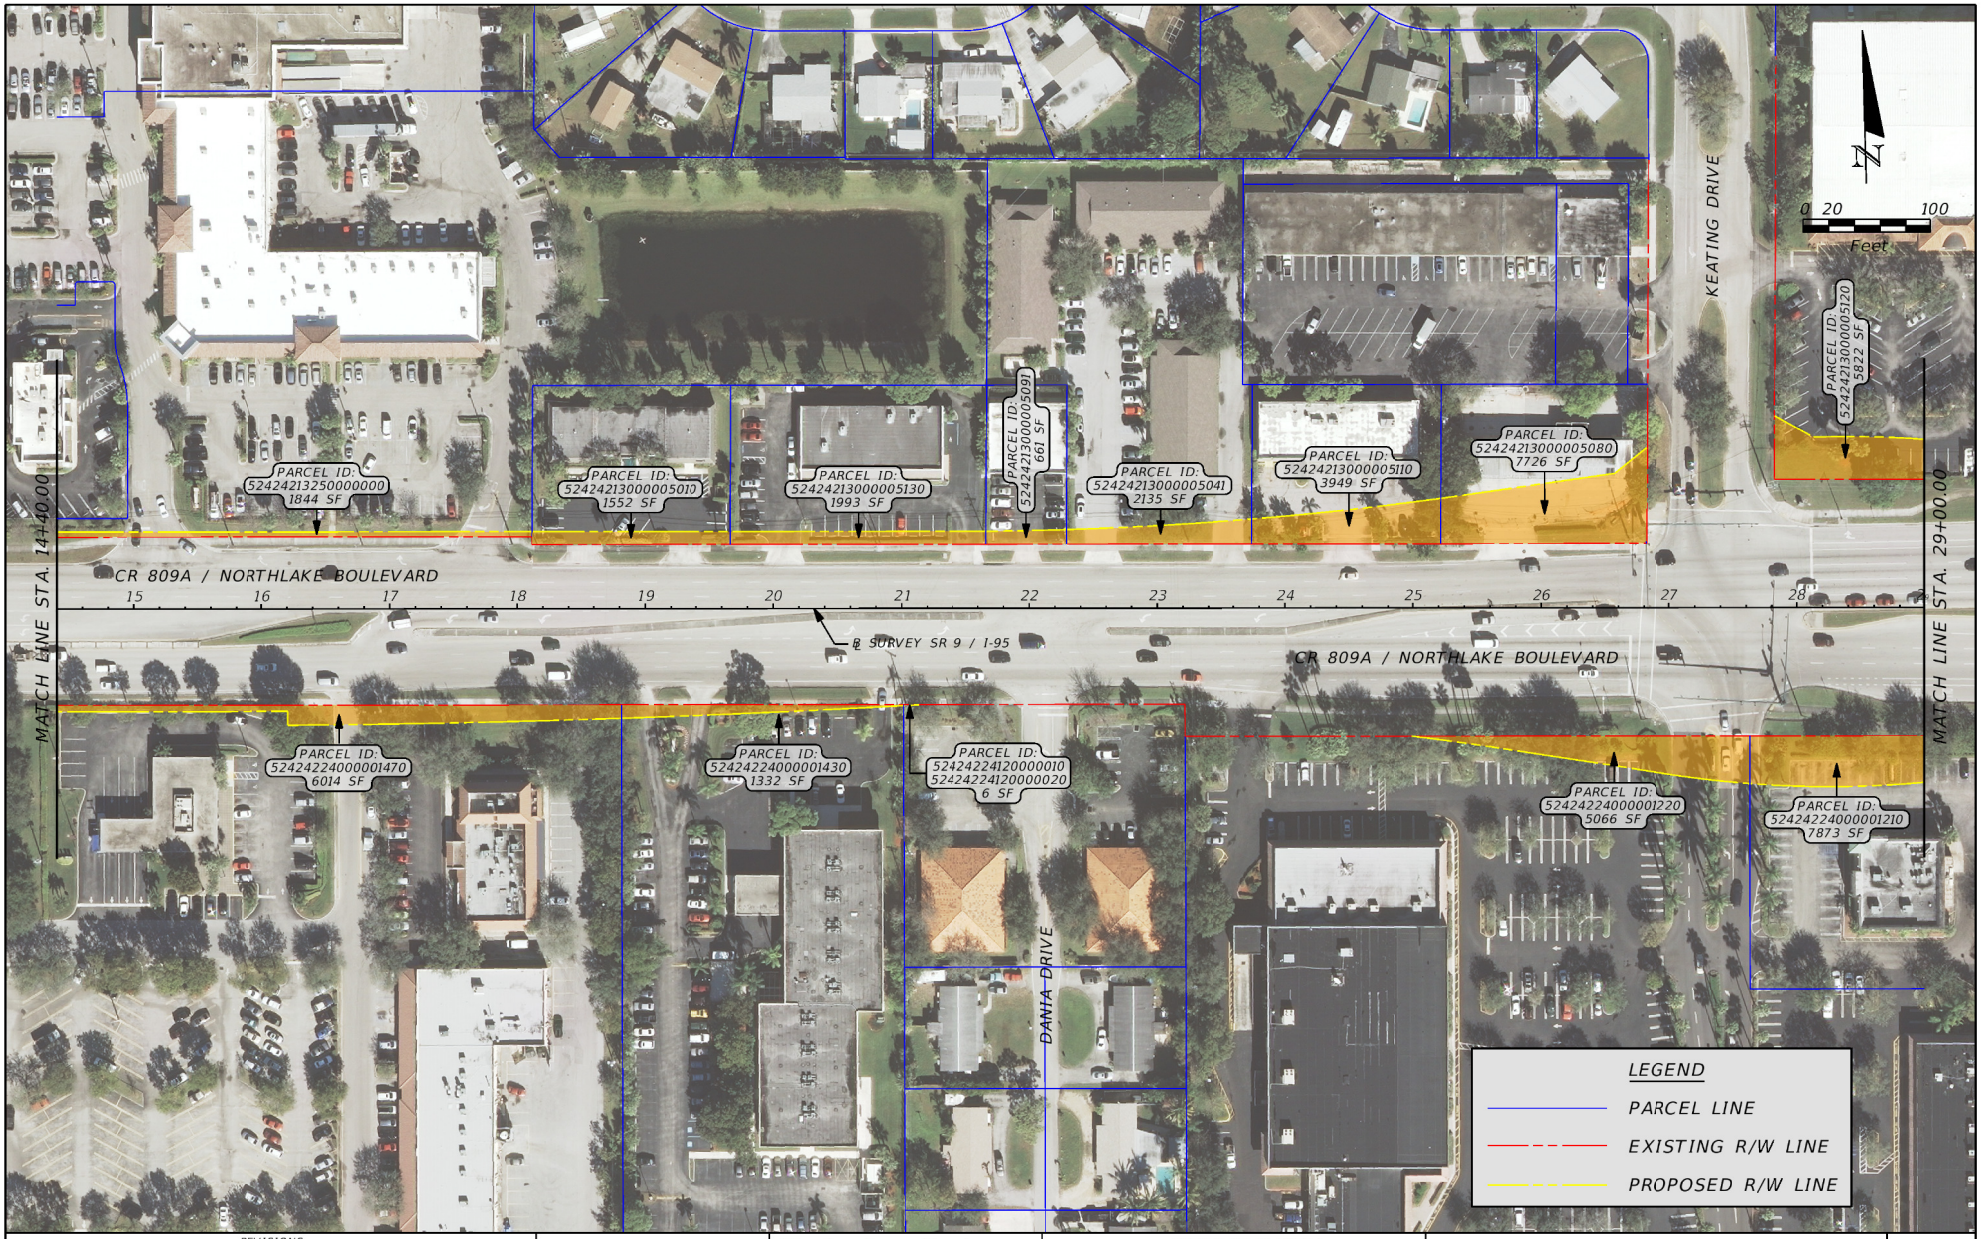

REVISIONS	
DATE	DESCRIPTION

FDOT

Stanley Consultants INC.
1641 Worthington Road, Suite 400
West Palm Beach, FL 33409
Certificate of Authorization No. 1978
www.stanleygroup.com

STATE OF FLORIDA
DEPARTMENT OF TRANSPORTATION

ROAD NO.	COUNTY	FINANCIAL PROJECT ID
SR 9	PALM BEACH	435803-1-22-02

R/W EXHIBITS
BUILD ALTERNATIVE 2 - DIVERGING DIAMOND

SHEET NO.
ALT 2-2

7537 10/13/2016 2:14:18 PM Y:\25971\CADD\43580312202\roadway\ROW Mapping\ALT_2_Deverging_Diamond\PLANRW02_Alt_2.dgn

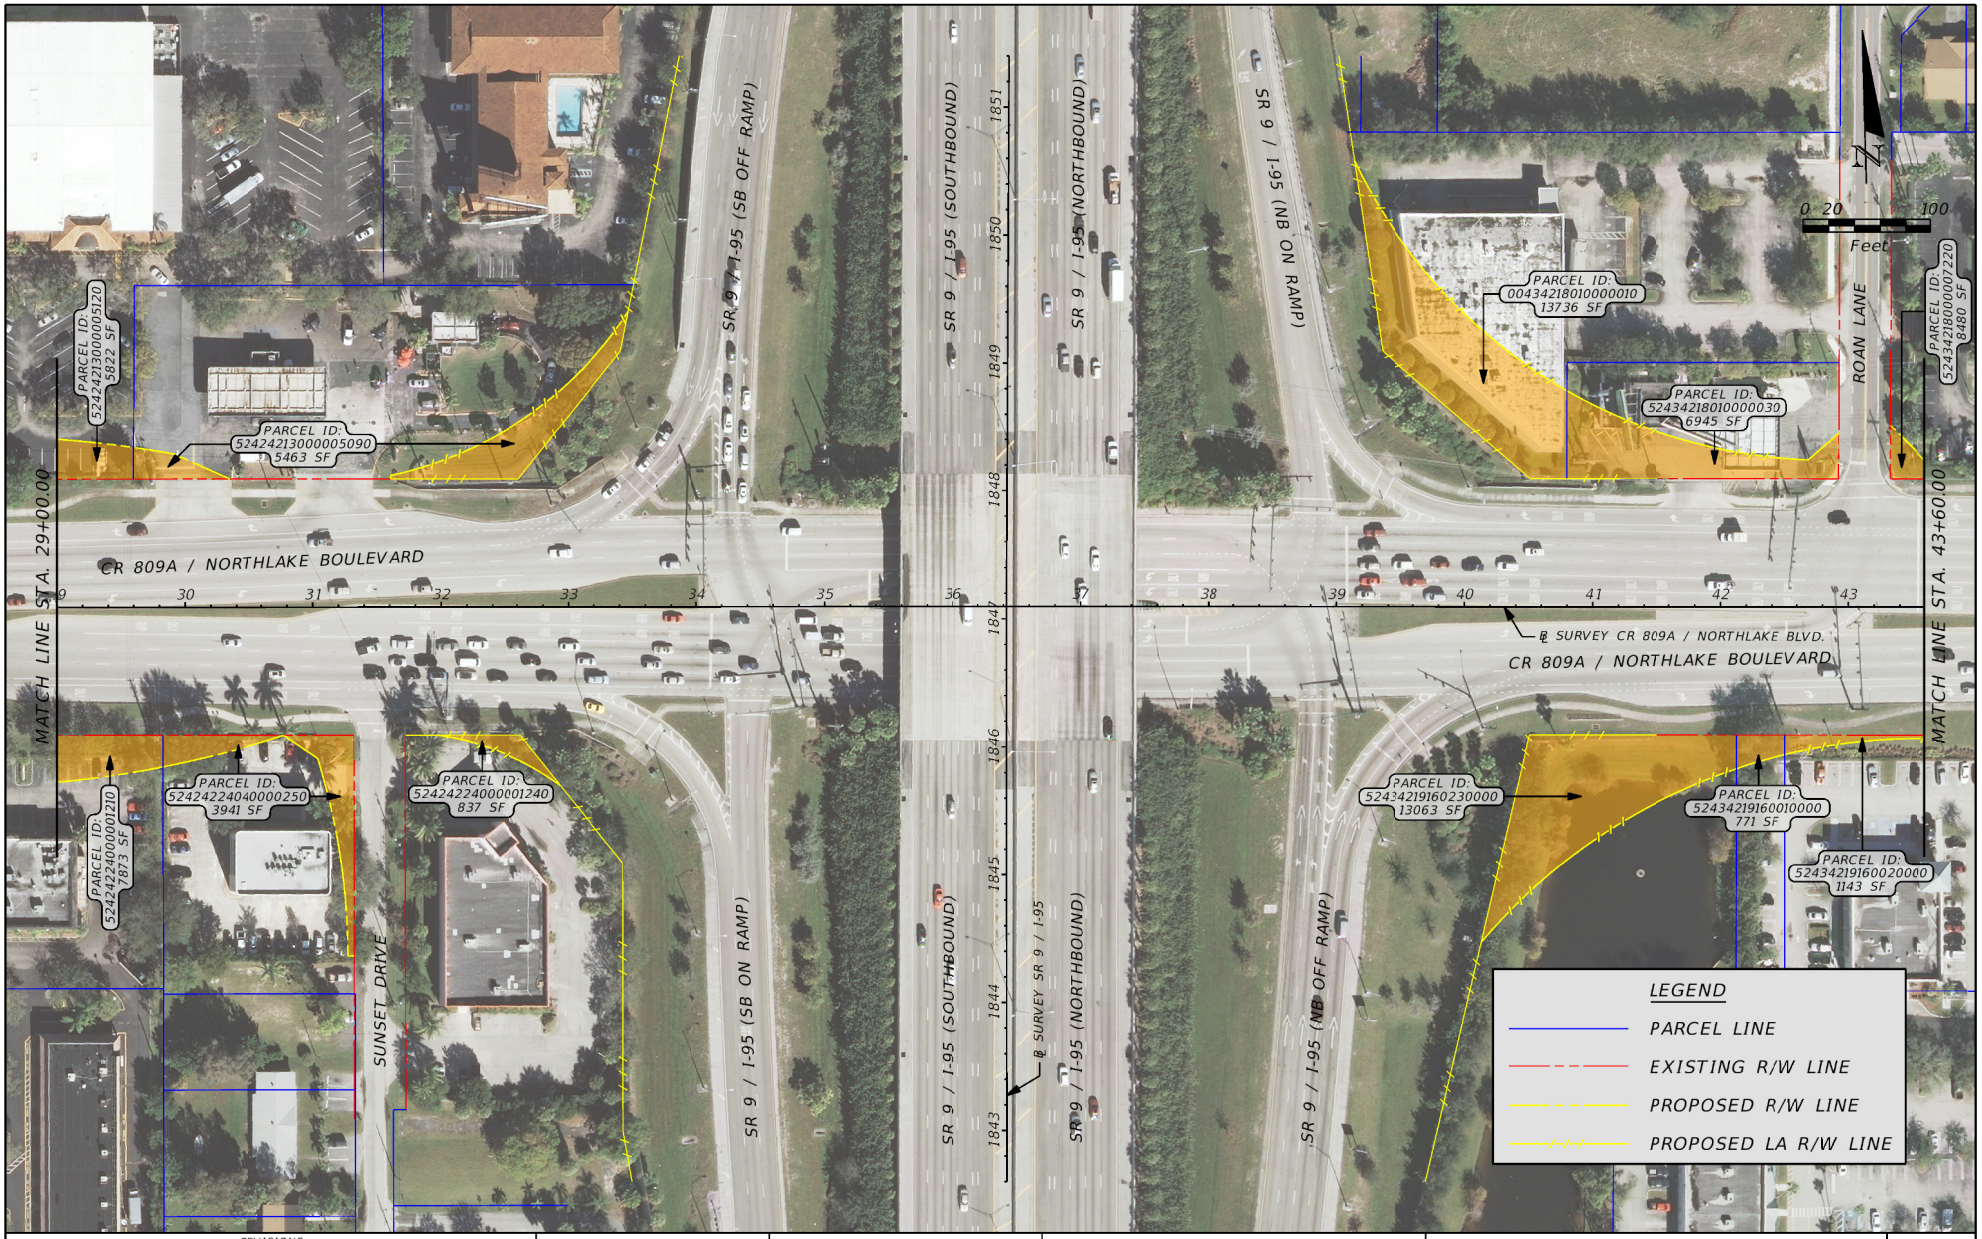

REVISIONS	
DATE	DESCRIPTION

FDOT

Stanley Consultants INC.
1641 Worthington Road, Suite 400
West Palm Beach, FL 33409
Certificate of Authorization No. 1978
www.stanleygroup.com

STATE OF FLORIDA
DEPARTMENT OF TRANSPORTATION

ROAD NO.	COUNTY	FINANCIAL PROJECT ID
SR 9	PALM BEACH	435803-1-22-02

R/W EXHIBITS
BUILD ALTERNATIVE 2 - DIVERGING DIAMOND

SHEET NO. ALT 2-3

7537 10/13/2016 2:14:42 PM Y:\25971\CADD\43580312202\roadway\ROW Mapping\ALT_2_Deverging_Diamond\PLANRW03_Alt_2.dgn

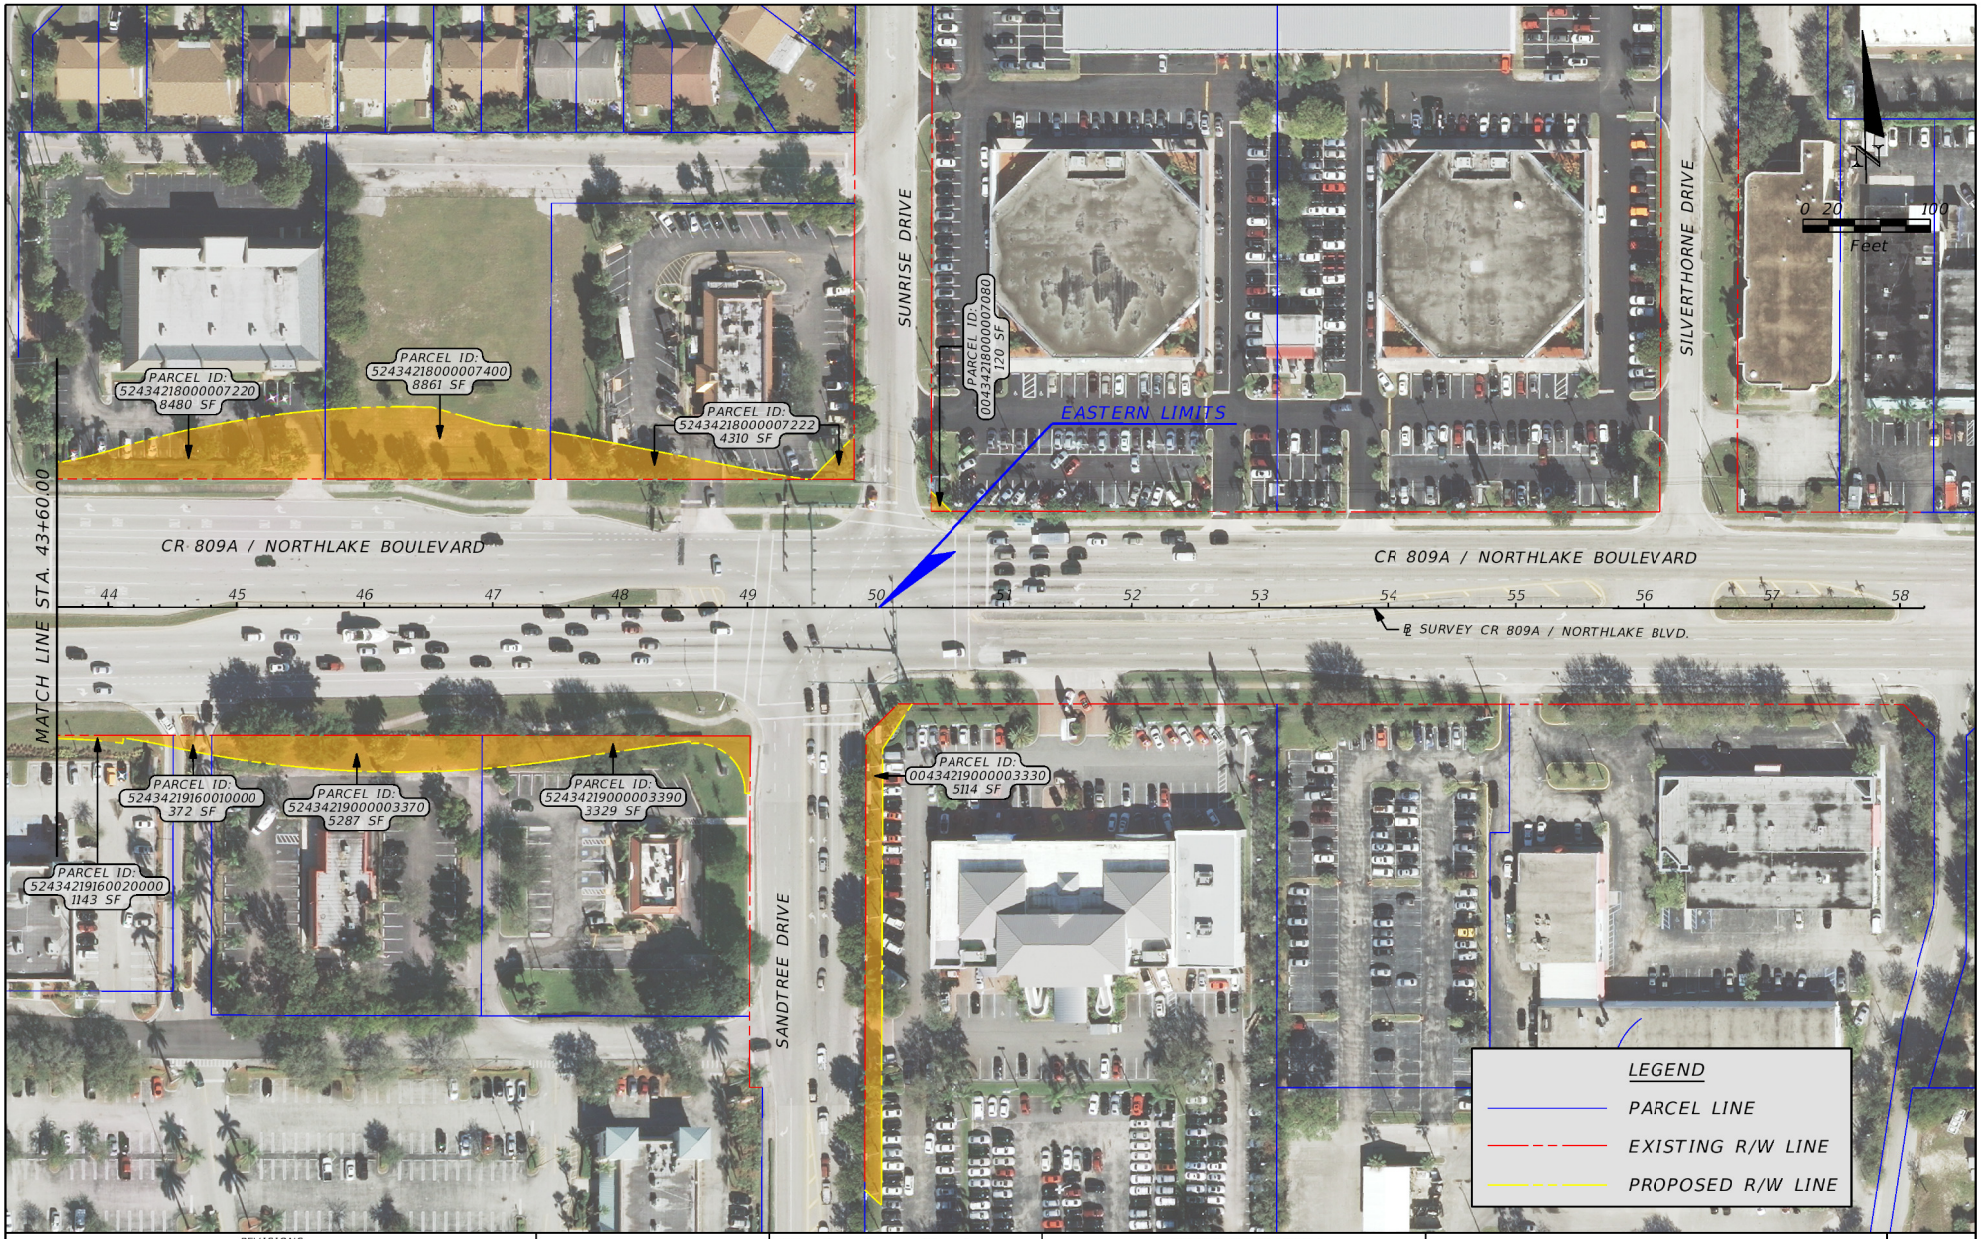

REVISIONS	
DATE	DESCRIPTION

FDOT

Stanley Consultants INC.
1641 Worthington Road, Suite 400
West Palm Beach, FL 33409
Certificate of Authorization No. 1978
www.stanleygroup.com

STATE OF FLORIDA
DEPARTMENT OF TRANSPORTATION

ROAD NO.	COUNTY	FINANCIAL PROJECT ID
SR 9	PALM BEACH	435803-1-22-02

R/W EXHIBITS
BUILD ALTERNATIVE 2 - DIVERGING DIAMOND

SHEET NO.
ALT 2-4

7537 10/13/2016 2:15:06 PM Y:\25971\CADD\43580312202\roadway\ROW Mapping\ALT_2_Deverging_Diamond\PLANRW04_Alt_2.dgn